Sketch for the Work of Road Development and Asphalting Works at Gandhi Statue Road Varadarajanagara in Ward No. 11 (Kuvempunagara) Vidyaranyapura Sub Division.

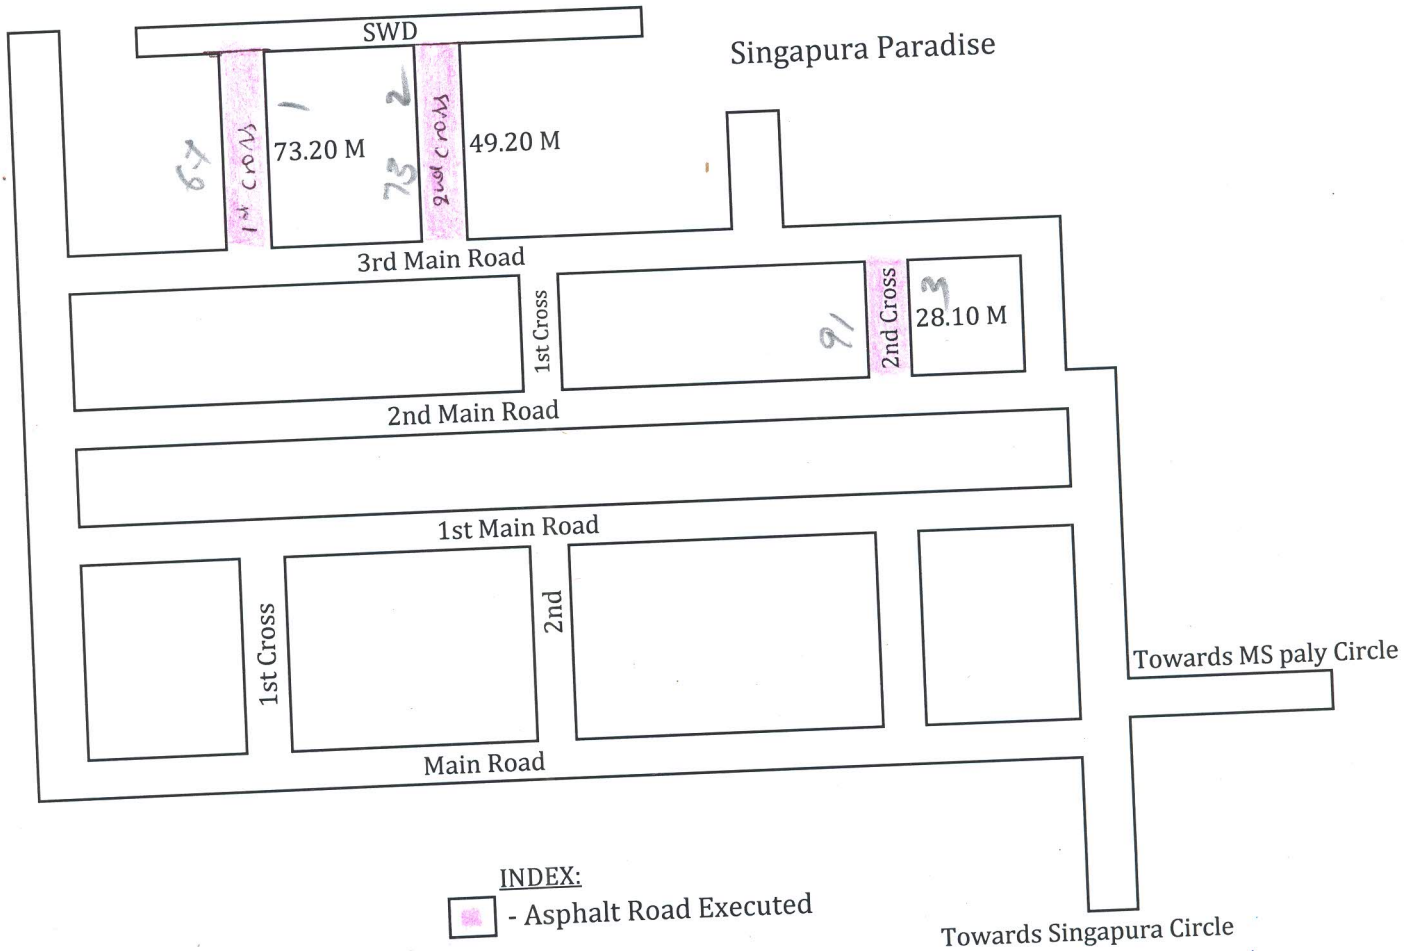

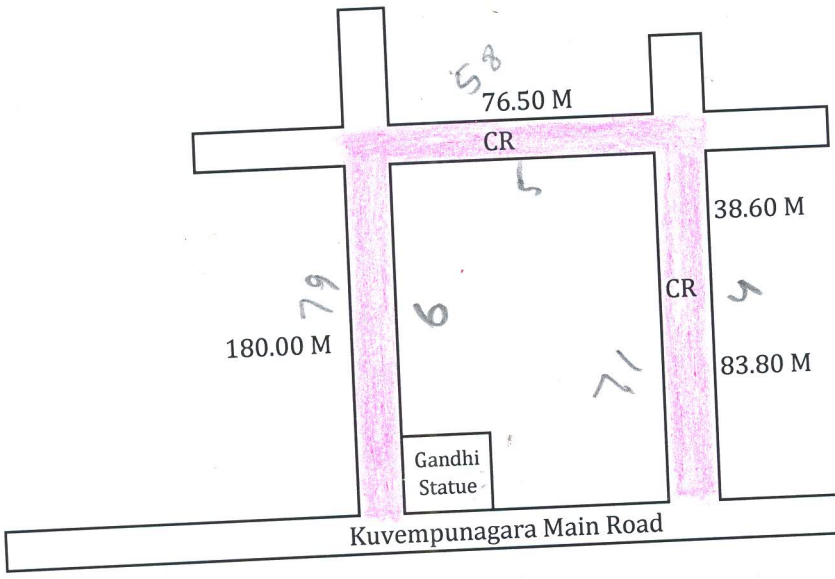

Junior Engineer
Ward No. 11

MANJUNATH. K
DOM BE (CIVIL)
EXECUTIVE ENGINEER (R.T.)
PUBLIC WORKS DEPARTMENT